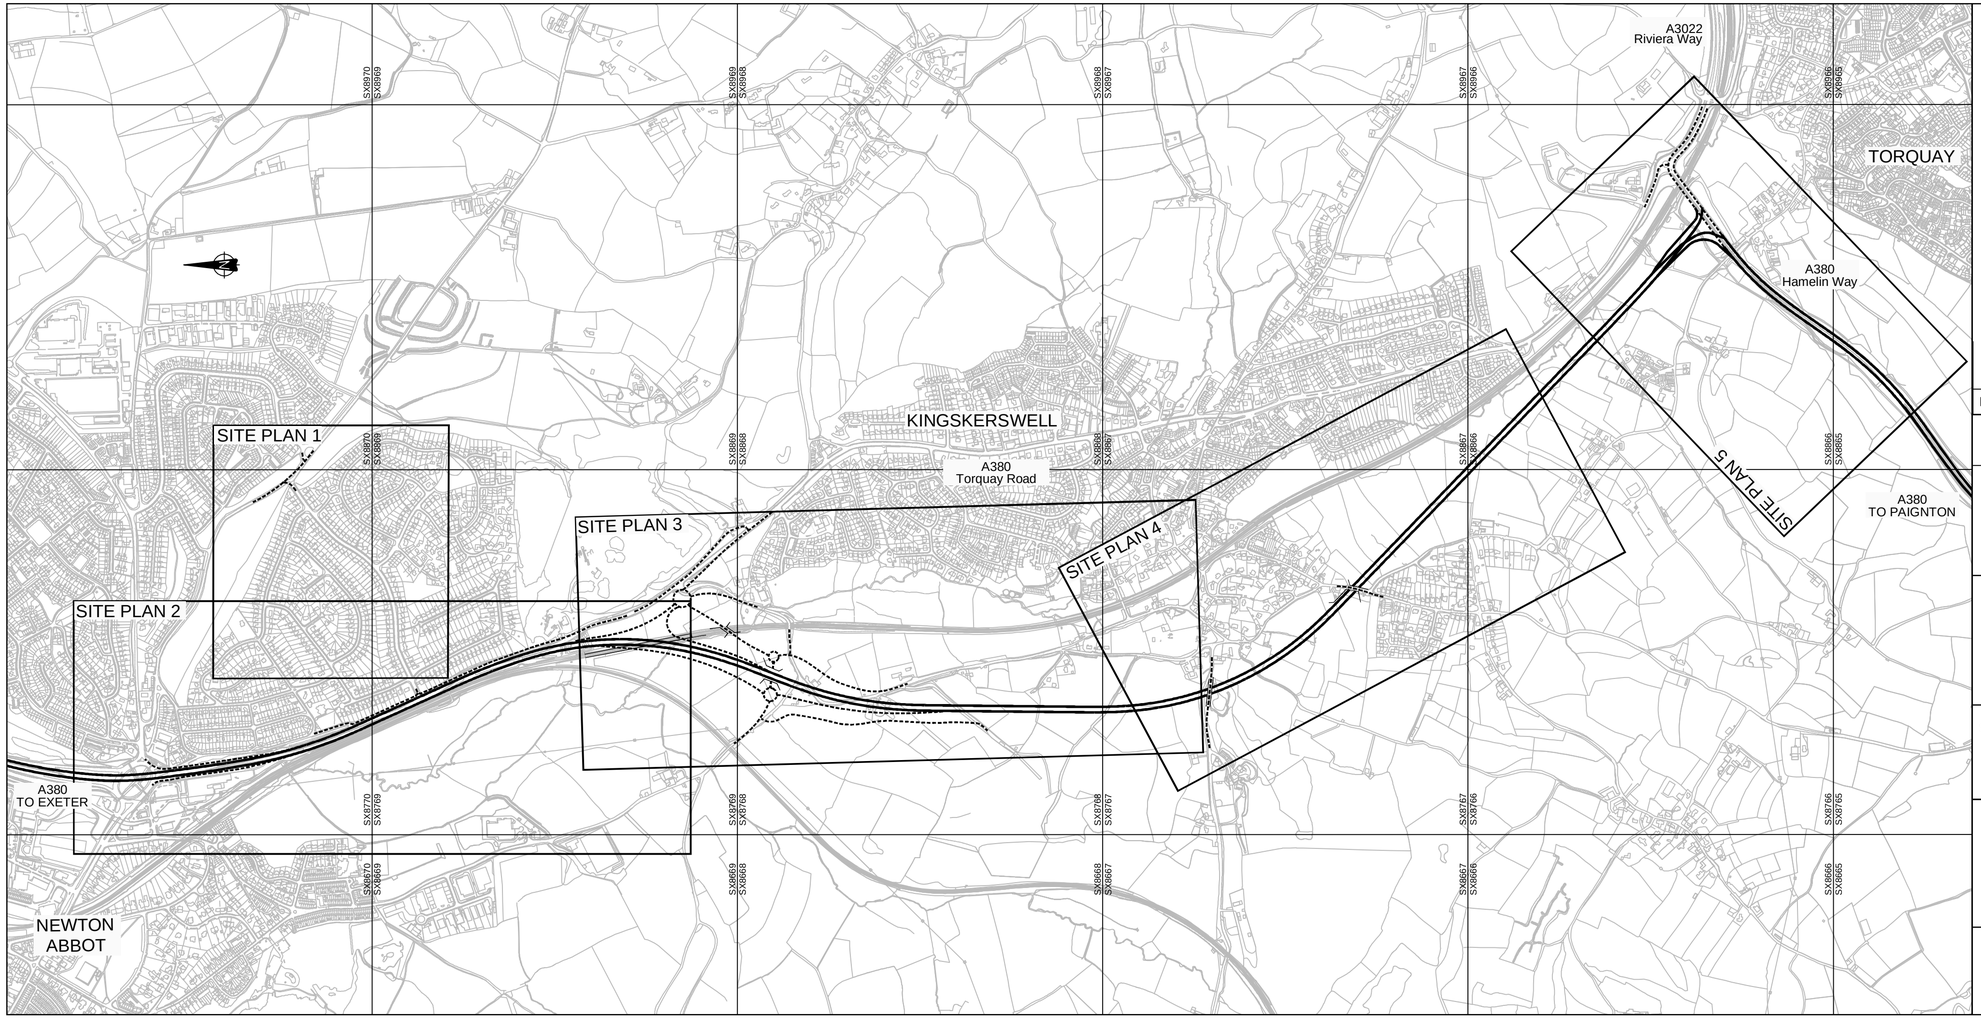

A380 Primary Route

Side Roads

Drawing No. HEX 43444A/SKC/445

Edward Chorlton
Director of Environment, Economy and Culture

Devon County Council

This map is reproduced from the Ordnance Survey material with the permission of Ordnance Survey on behalf of the Controller of Her Majesty's Stationery Office © Crown Copyright. Unauthorised reproduction infringes Crown Copyright and may lead to prosecution or civil proceedings. Devon County Council Licence No. 100019783 2008.

EXTRACT FROM OS SHEETS
SX8665, SX8666, SX8667, SX8668, SX8669, SX8670, SX8765, SX8766, SX8767, SX8768, SX8769, SX8770, SX8865, SX8866, SX8867, SX8868 SX8869, SX8870, SX8965, SX8966, SX8967, SX8968, SX8969, SX8970

SCALE 1:10,000

0m 200m 400m 600m 800m 1000m 1200m

THE DEVON COUNTY COUNCIL (A380 SOUTH DEVON LINK ROAD (KINGSKERSWELL BYPASS) CLASSIFIED ROAD) (SIDE ROADS) ORDER 2008

KEY PLAN