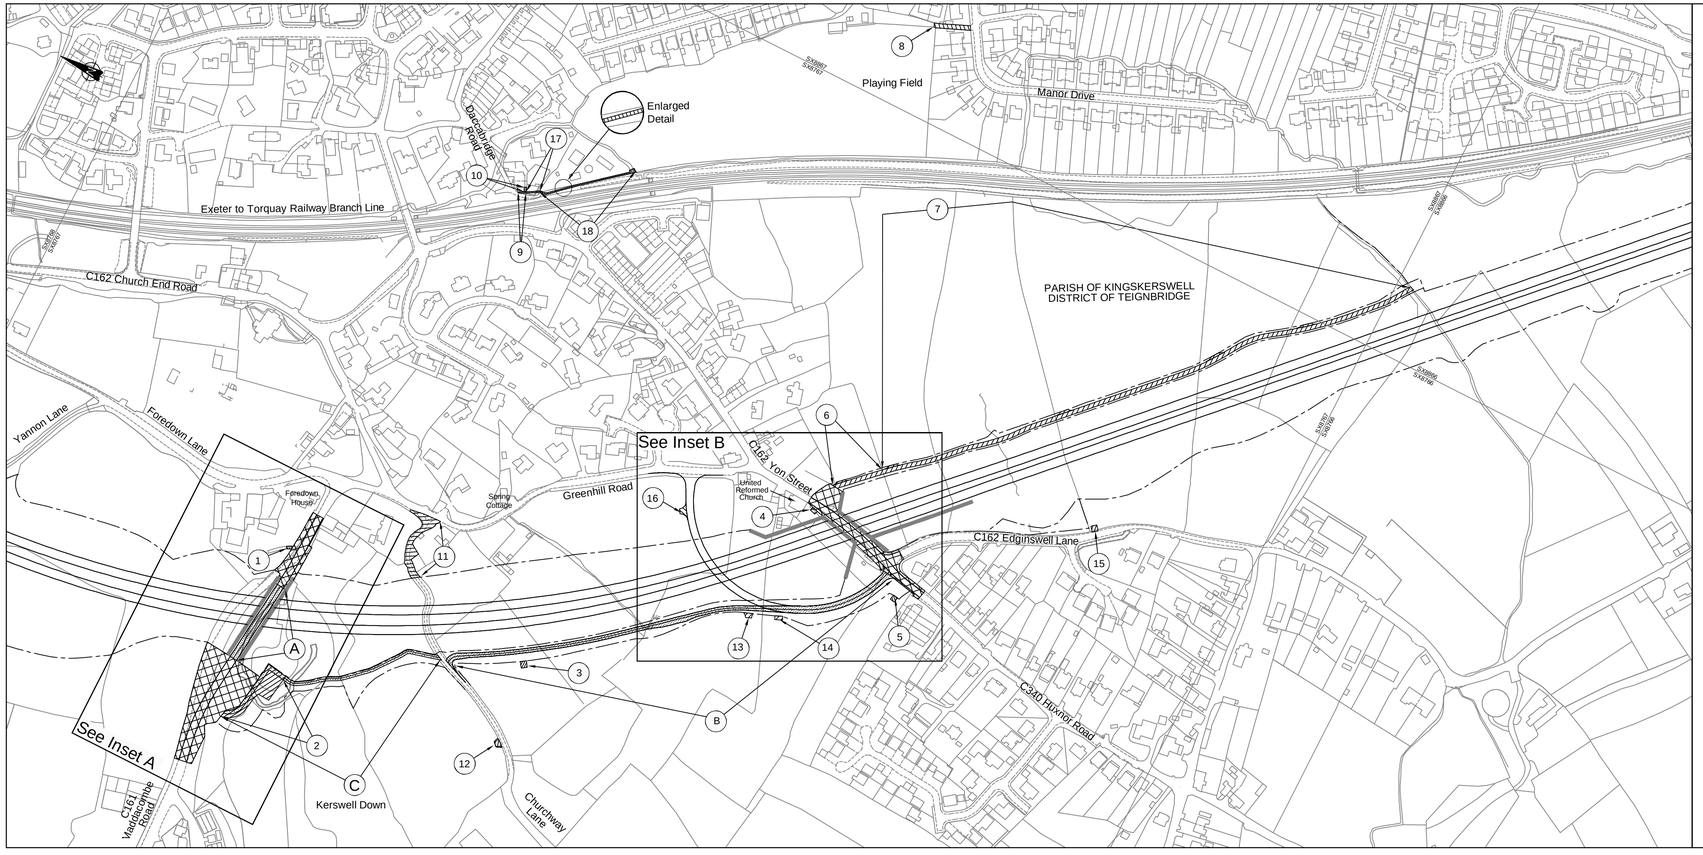

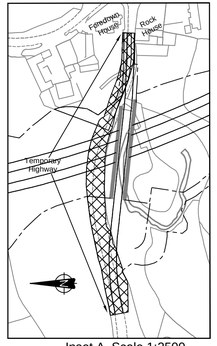

Inset A, Scale 1:2500

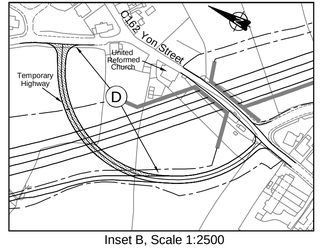

Inset B, Scale 1:2500

SITE PLAN 4 - INSET

THE EXTENT OF THIS INSET PLAN IS ALSO THE EXTENT OF THE PLAN "SITE PLAN 4"

Drawing No. HEX 43444A/SKC/452

Edward Chorlton
Director of Environment, Economy and Culture

Devon County Council

This map is reproduced from the Ordnance Survey material with the permission of Ordnance Survey on behalf of the Controller of Her Majesty's Stationery Office © Crown Copyright. Unauthorised reproduction infringes Crown Copyright and may lead to prosecution or civil proceedings. Devon County Council Licence No. 100019783 2008.

EXTRACT FROM OS SHEETS
SX8766, SX8767, SX8768, SX8866, SX8867

SCALE 1:2500 (Unless otherwise shown)

0m 50m 100m 150m 200m 250m 300m

THE DEVON COUNTY COUNCIL (A380 SOUTH DEVON LINK ROAD (KINGSKERSWELL BYPASS) CLASSIFIED ROAD) (SIDE ROADS) ORDER 2008

Maddacombe Road
and other alterations